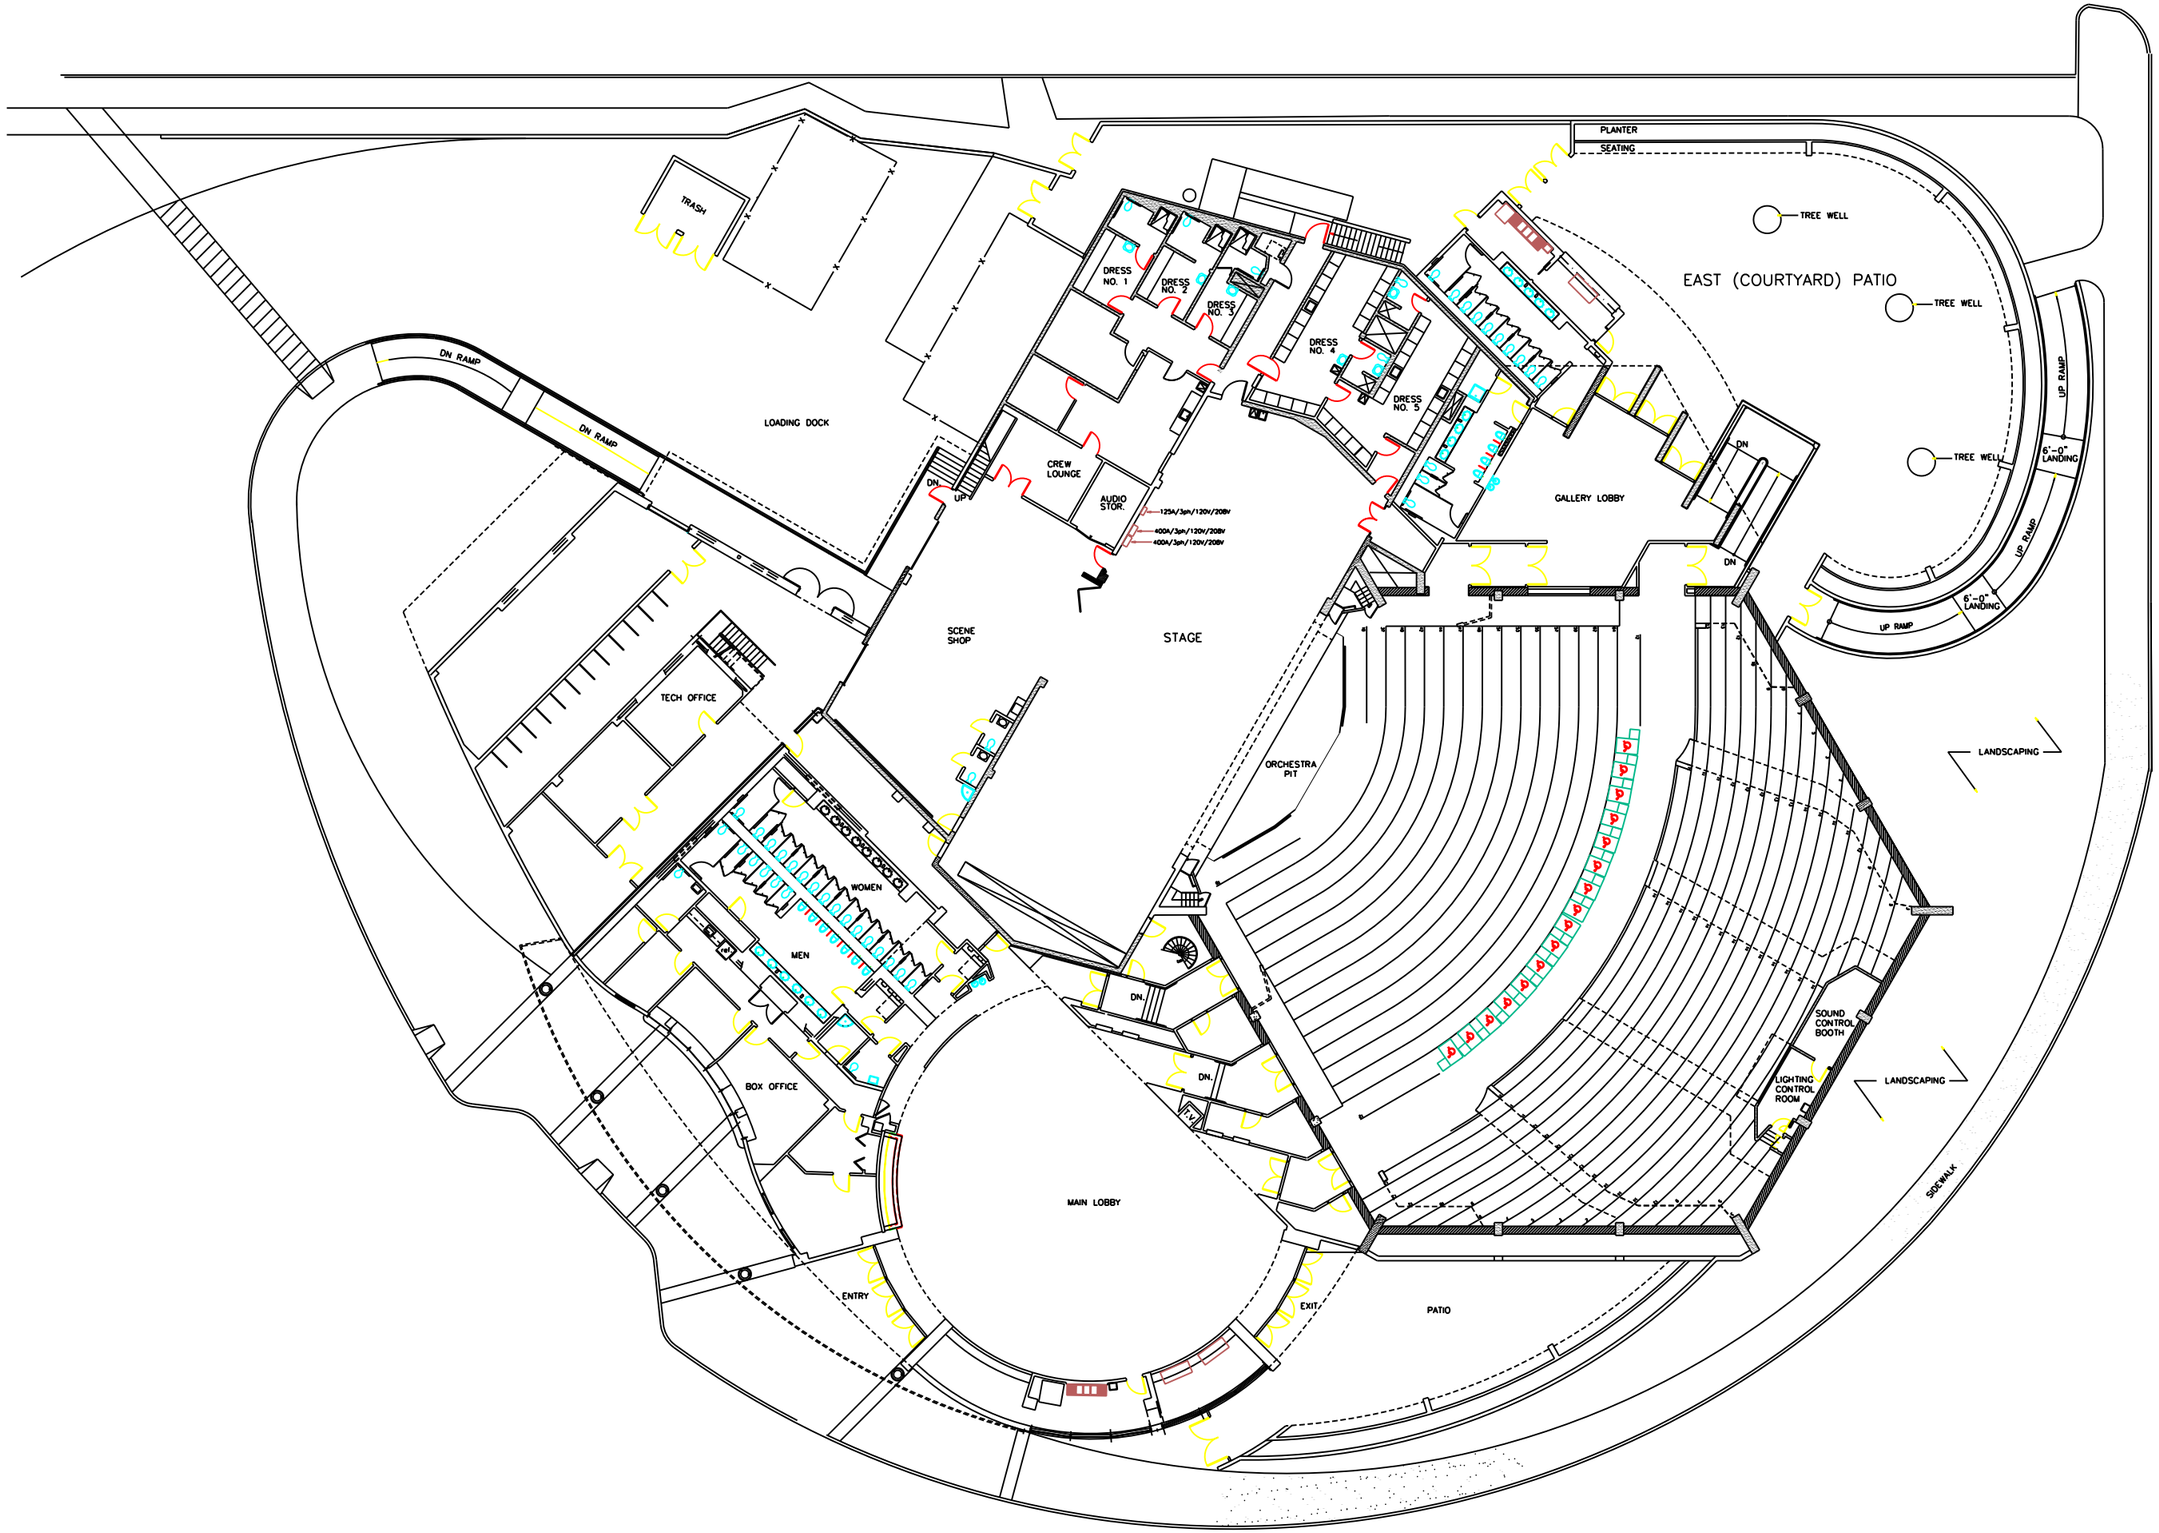
TRASH
LOADING DOCK
DN RAMP
DN RAMP
TECH OFFICE
SCENE SHOP
STAGE
CREW LOUNGE
AUDIO STOR.
125A/3ph/120V/208V
400A/3ph/120V/208V
400A/3ph/120V/208V
DRESS NO. 1
DRESS NO. 2
DRESS NO. 3
DRESS NO. 4
DRESS NO. 5
GALLERY LOBBY
PLANTER
SEATING
TREE WELL
EAST (COURTYARD) PATIO
TREE WELL
TREE WELL
UP RAMP
6'-0" LANDING
UP RAMP
6'-0" LANDING
UP RAMP
DN
UP
DN
DN
ORCHESTRA PIT
LANDSCAPING
WOMEN
MEN
BOX OFFICE
DN.
DN.
SOUND CONTROL BOOTH
LIGHTING CONTROL ROOM
LANDSCAPING
SIDEWALK
MAIN LOBBY
ENTRY
EXIT
PATIO